N

0 10 2030 40 50 100

Scale (m)

Lot 4

578 spaces

Disturbed area 4.2 ha
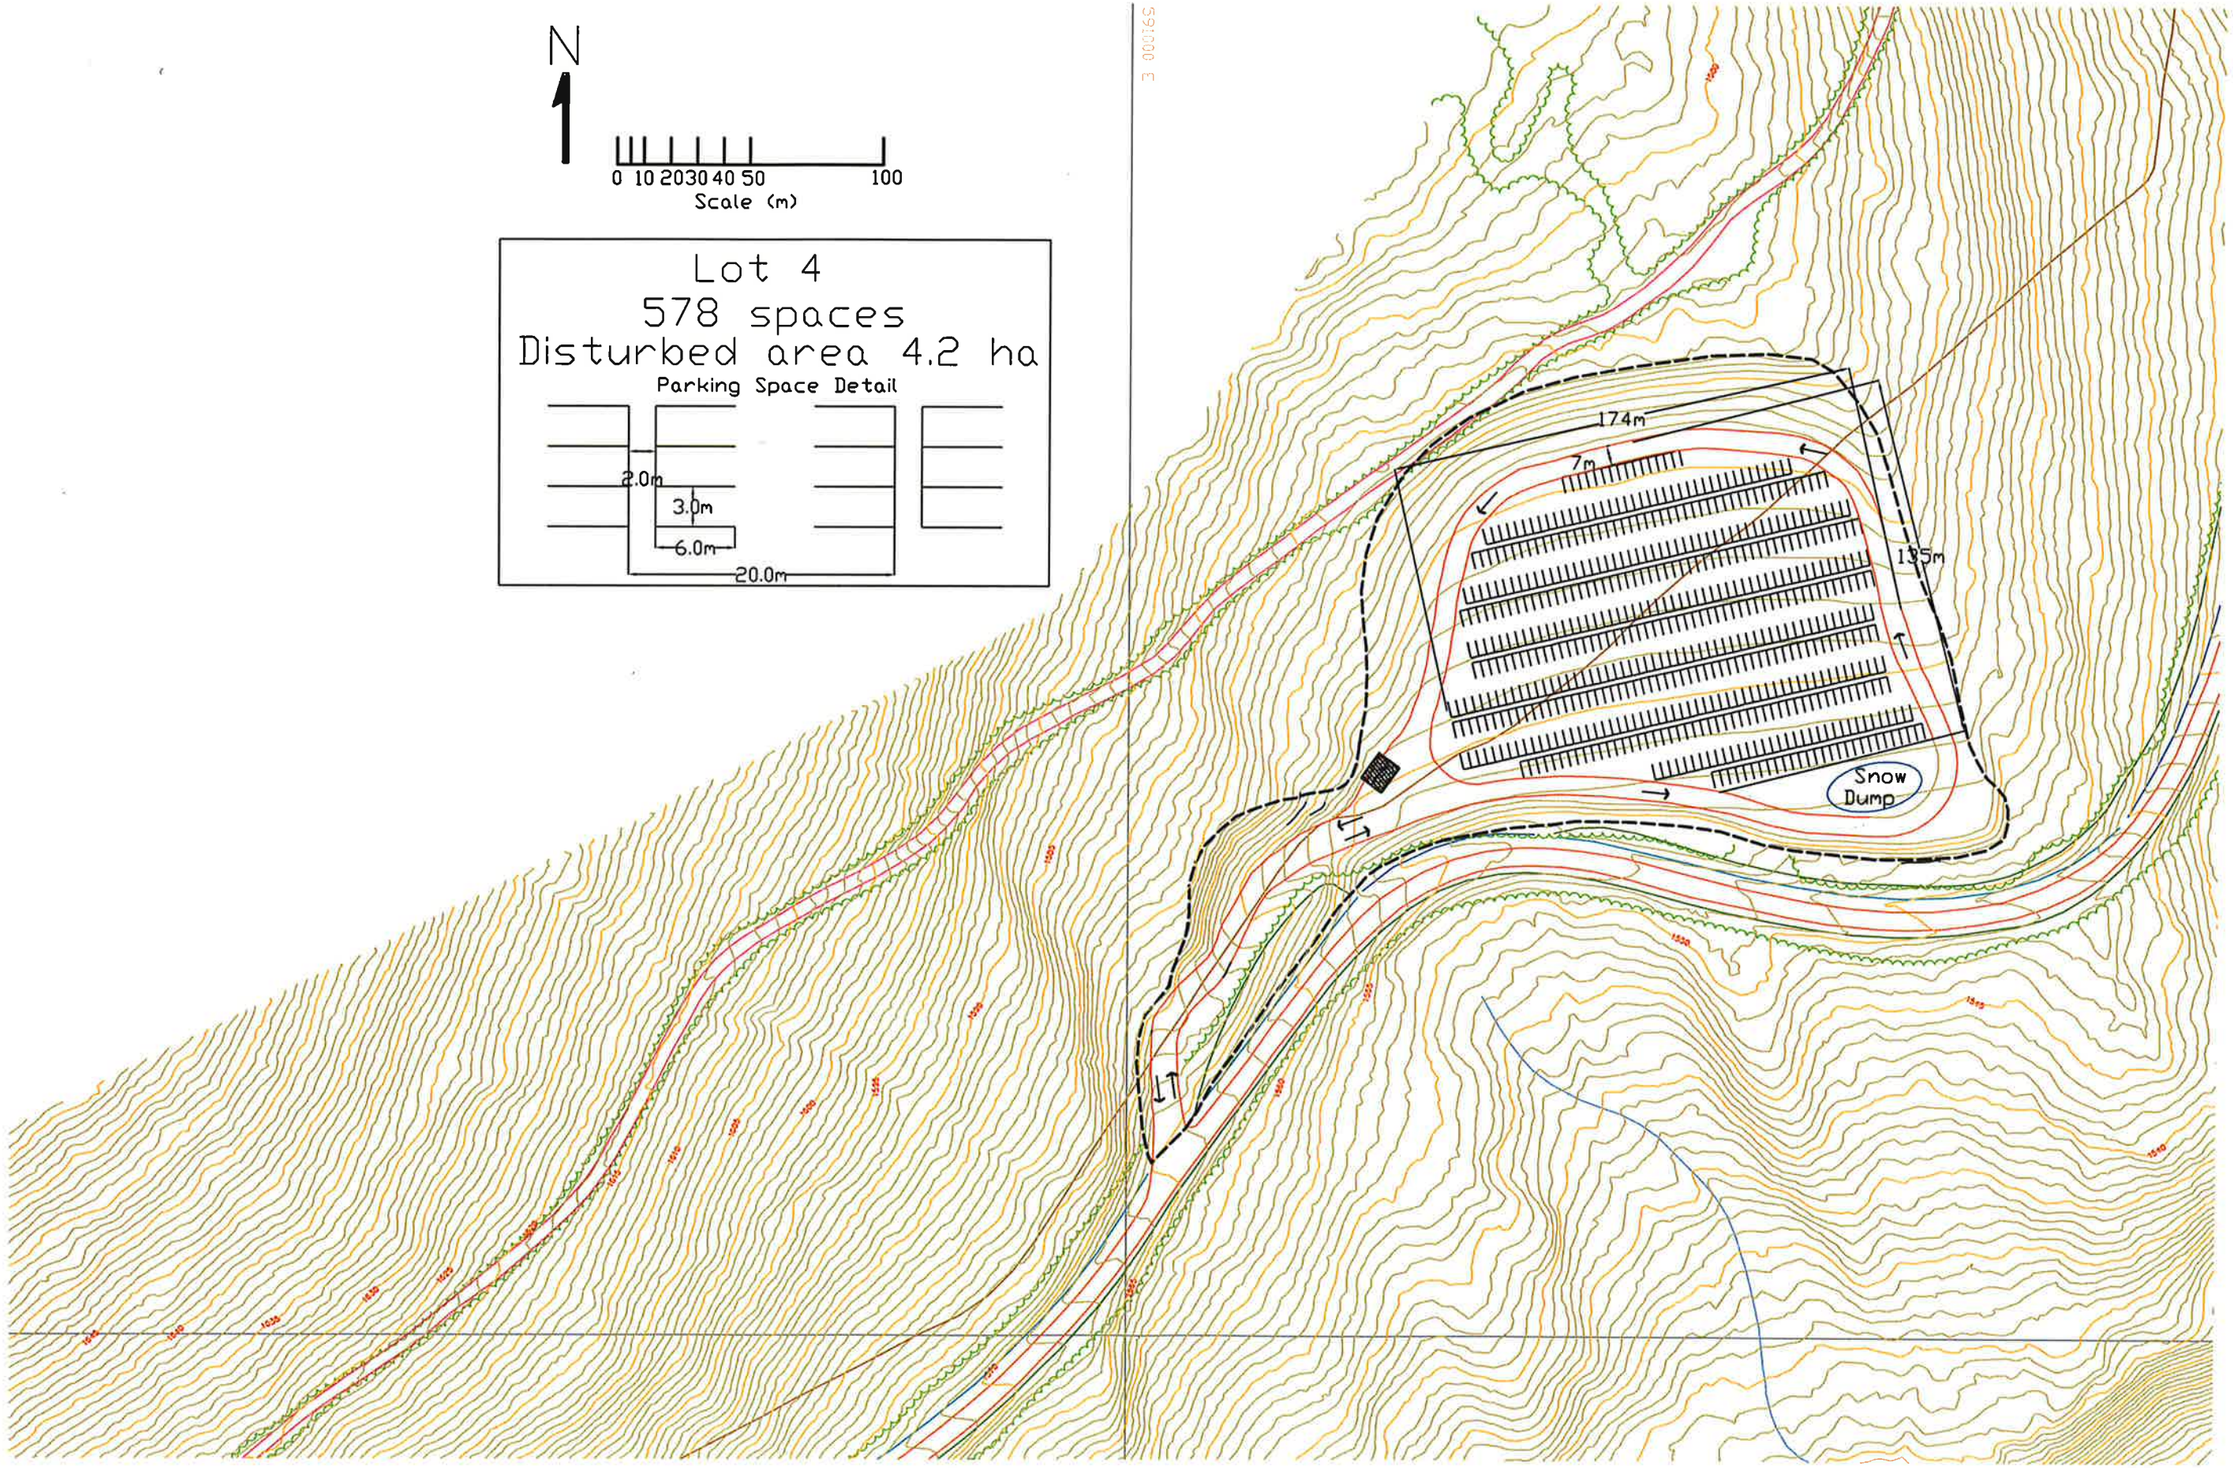
Parking Space Detail